SITE LOCATION

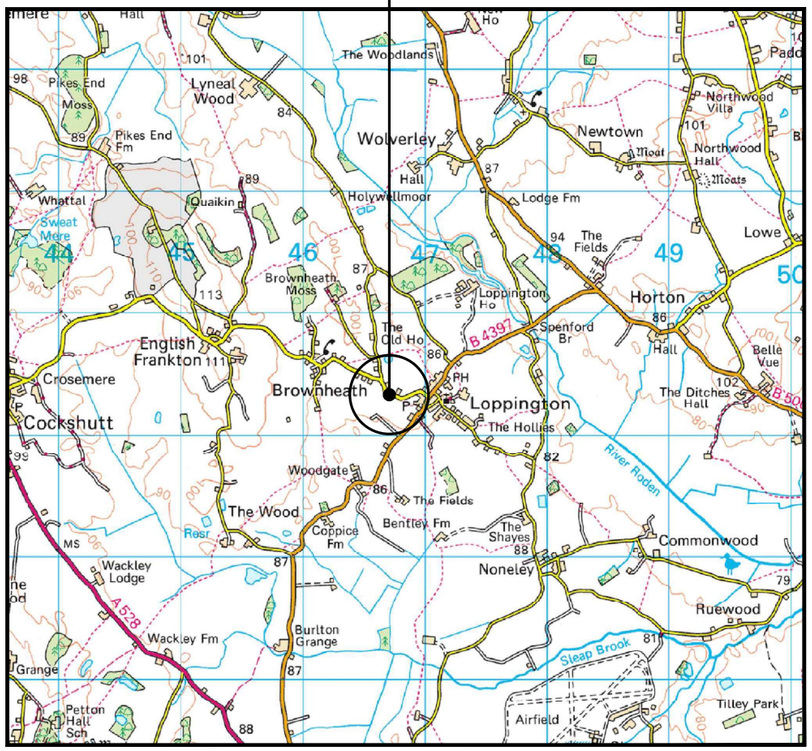

SITE LOCATION
(Scale 1:50000)
Ordnance Survey map extract
based upon Landranger map series
with the permission of the controller of
Her Majesty's Stationery Office
Licence No. 0100023487
Crown copyright.

0 500 1000 1500 2000 2500m
1:50000

SITE PHOTOGRAPH

The drawings comply with Standard Telefonica ICNIRP design guidelines.
Designed in accordance with CTIL Beacon documents: SDN0008 'ICNIRP Compliance Summary'

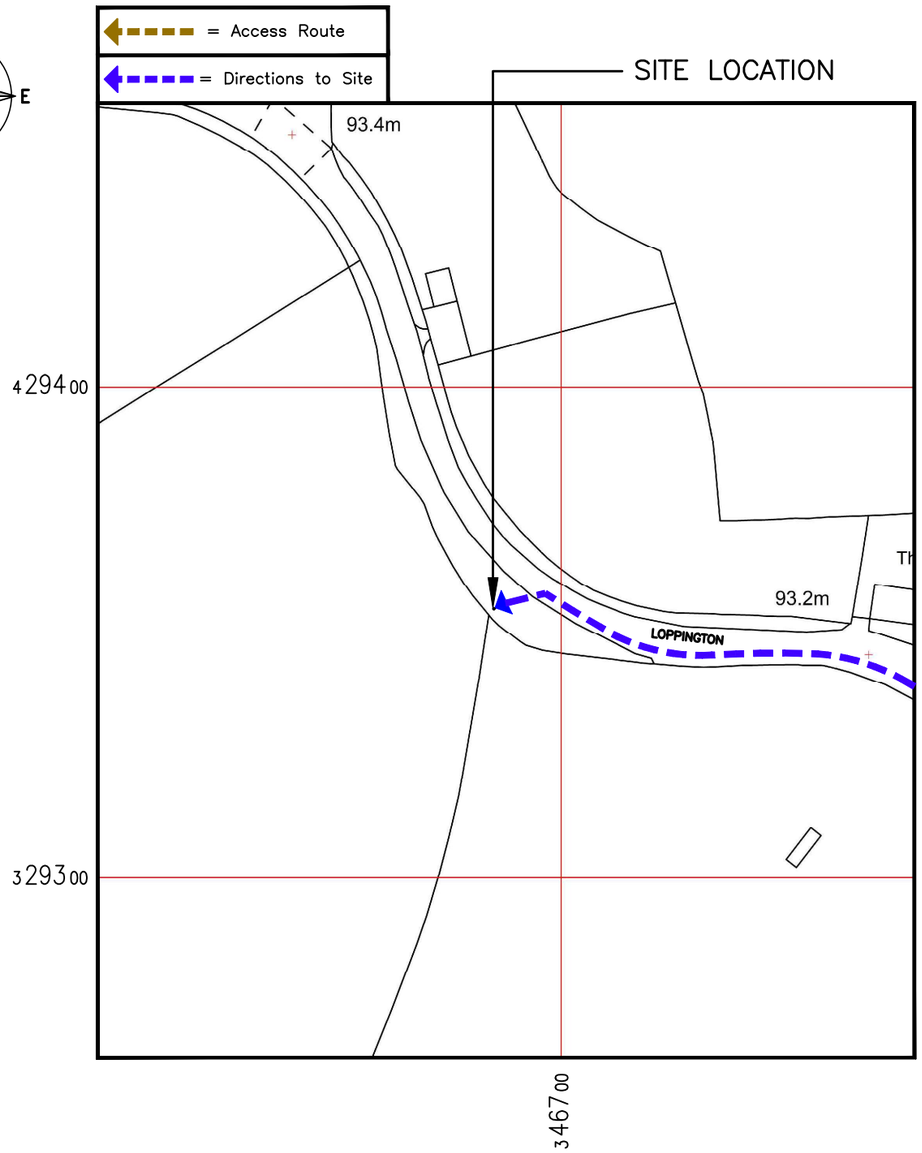

DETAILED SITE LOCATION
(Scale 1:1250)
Based upon Ordnance Survey map extract
with the permission of the Controller of
Her Majesty's Stationery Office.
Crown copyright.
Licence No. 100020449

0 12.5 25 37.5 50 62.5m
1:1250

Notes:
1 ALL DIMENSIONS ARE IN MM UNLESS NOTED OTHERWISE
2 DRAWING TO SCALE WHEN PRINTED AT A3

N.G.R	E: 346690 N: 329355
CONCESSION REQUIRED	NO

DIRECTIONS TO SITE:
HEADING SOUTH ON WHITCHURCH ROAD/A49, TURN RIGHT ONTO B5065 AND AFTER 3.6 MILES TURN RIGHT ONTO ASTON STREET/B5063. AFTER 2.5 MILES TURN LEFT ONTO B4397 AND AFTER 1.1 TURN RIGHT, SITE IS LOCATED ON THE LEFT HAND SIDE.

REV	MODIFICATION	BY	CH	DATE
A	Issued for Approval	SPD	DH	25.02.21

ERICSSON
KTL
O2
CTIL - MACRO UPGRADE

Cell Name	Opt.
SW BROWN HEATH	–

Cell ID No

CTIL	TEF	VF
30071800	088160	18370

Site Address / Contact Details

LOPPINGTON
SHREWSBURY
SY4 5SE

Drawing Title: SITE LOCATION MAPS

Purpose of issue: PLANNING — Dwg Rev: A

Drawing Number: 100

Surveyed By:	Original Sheet Size:	Pack Issue:
SH	A3	A

Drawn:	Date:	Checked:	Date:
SPD	25.02.21	DH	25.02.21

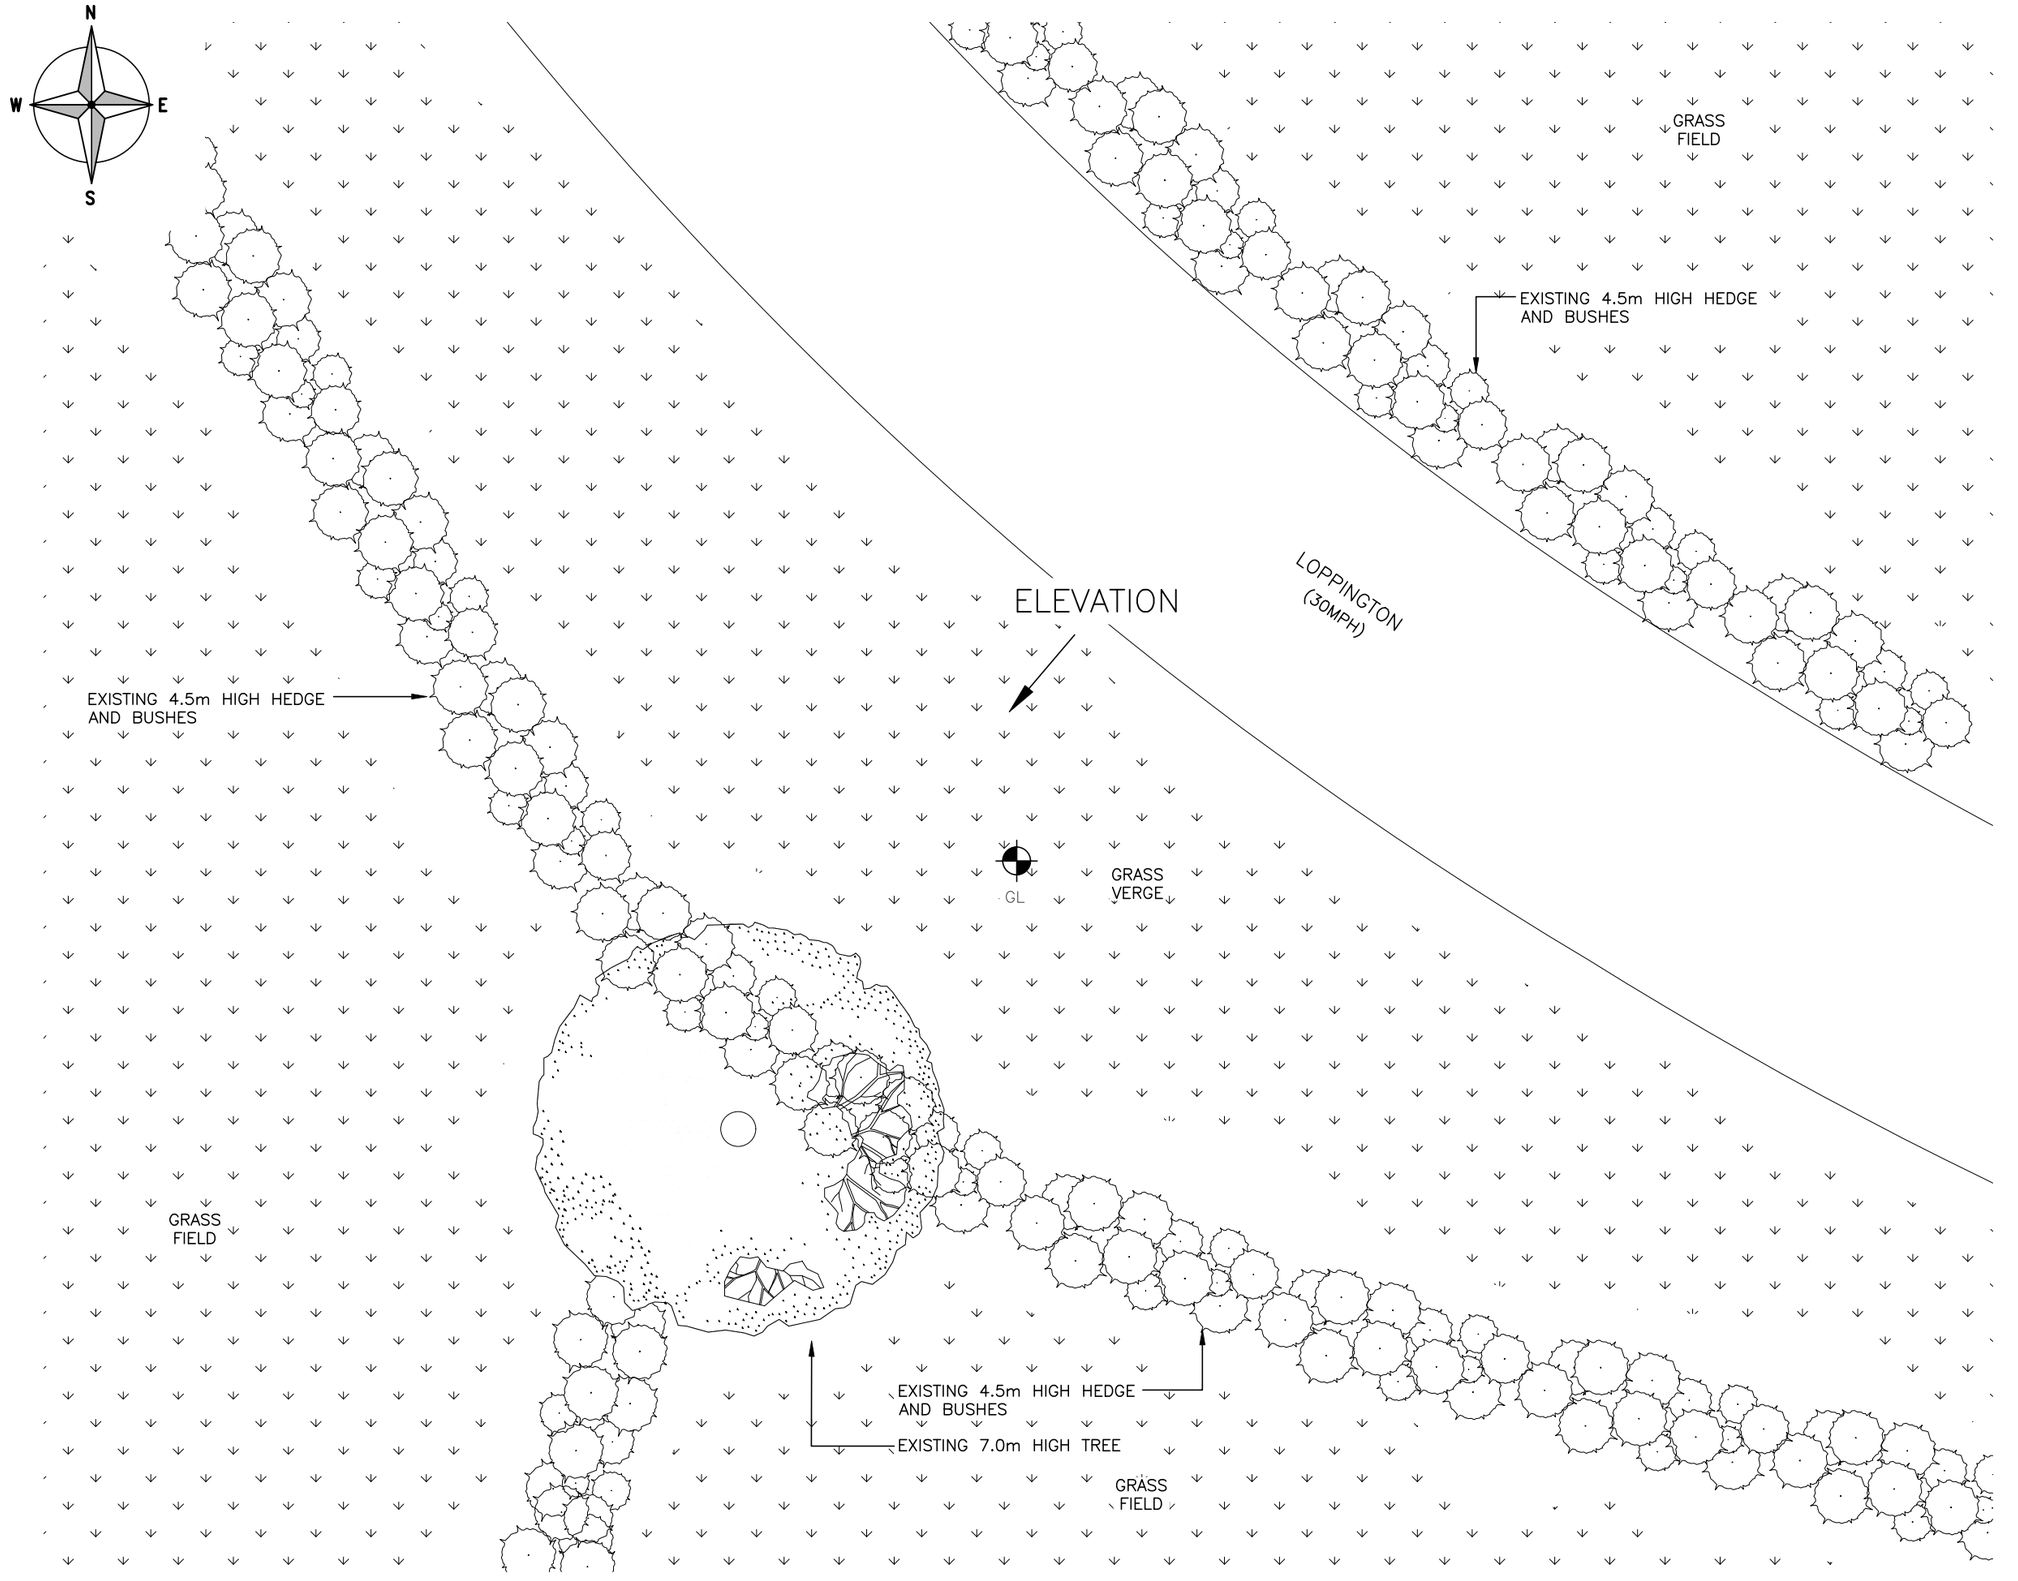

EXISTING SITE PLAN

(1:100)

0 1 2 3 4 5m

1:100

Notes:

1 ALL DIMENSIONS ARE IN MM UNLESS NOTED OTHERWISE
2 DRAWING TO SCALE WHEN PRINTED AT A3

N.G.R	E: 346690 N: 329355
CONCESSION REQUIRED	NO

NOTES:

REV	MODIFICATION	BY	CH	DATE
A	Issued for Approval	SPD	DH	25.02.21

ERICSSON

KTL

O2

CTIL - MACRO UPGRADE

Cell Name	Opt.
SW BROWN HEATH	–

Cell ID No

CTIL	TEF	VF
30071800	088160	18370

Site Address / Contact Details

LOPPINGTON
SHREWSBURY
SY4 5SE

Drawing Title: EXISTING SITE PLAN

Purpose of issue: PLANNING — Dwg Rev: A

Drawing Number: 200

Surveyed By:		Original Sheet Size:		Pack Issue:
SH		A3		
Drawn: SPD	Date: 25.02.21	Checked: DH	Date: 25.02.21	A

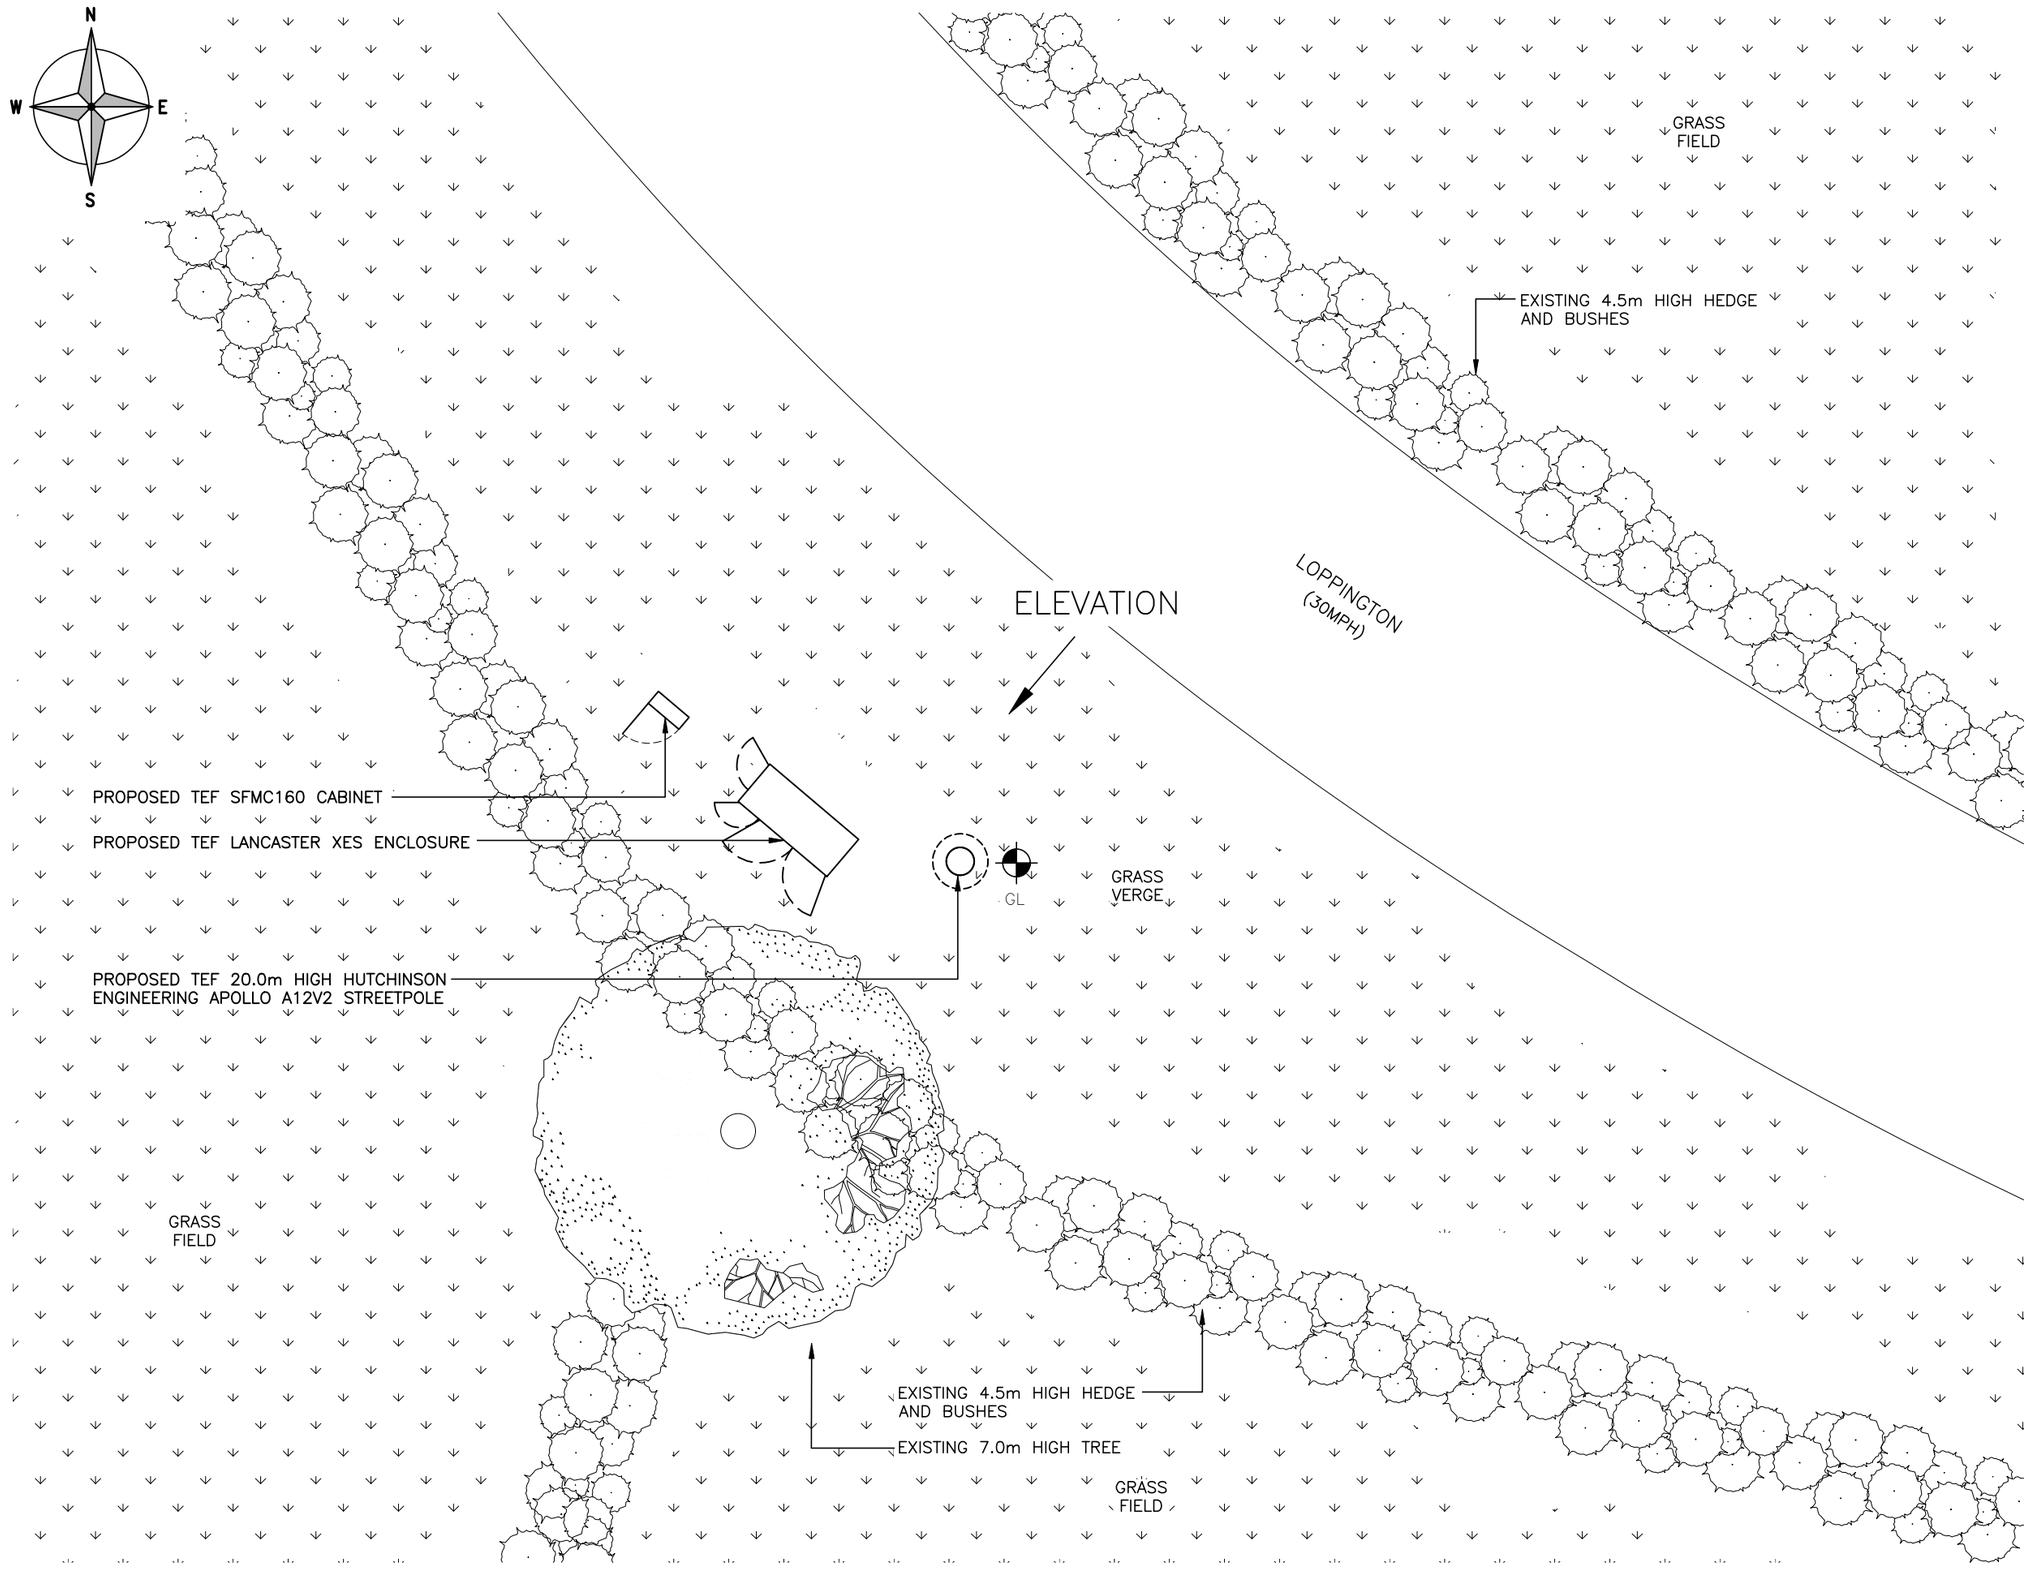

PROPOSED SITE PLAN

(1:100)

0 1 2 3 4 5m

1:100

The drawings comply with Standard Telefonica ICNIRP design guidelines.

Designed in accordance with CTIL Beacon documents: SDN0008 'ICNIRP Compliance Summary'

Notes:

1 ALL DIMENSIONS ARE IN MM UNLESS NOTED OTHERWISE
2 DRAWING TO SCALE WHEN PRINTED AT A3

N.G.R	E: 346690 N: 329355
CONCESSION REQUIRED	NO

REV	MODIFICATION	BY	CH	DATE
A	Issued for Approval	SPD	DH	25.02.21

ERICSSON KTL

O2

CTIL - MACRO UPGRADE

Cell Name	Opt.
SW BROWN HEATH	–

Cell ID No

CTIL	TEF	VF
30071800	088160	18370

Site Address / Contact Details

LOPPINGTON
SHREWSBURY
SY4 5SE

Drawing Title: PROPOSED SITE PLAN

Purpose of issue: PLANNING — Dwg Rev:

Drawing Number: 201 — A

Surveyed By:		Original Sheet Size:		Pack Issue:
SH		A3		
Drawn: SPD	Date: 25.02.21	Checked: DH	Date: 25.02.21	A

Notes:

1 ALL DIMENSIONS ARE IN MM UNLESS NOTED OTHERWISE
2 DRAWING TO SCALE WHEN PRINTED AT A3

N.G.R	E: 346690 N: 329355
CONCESSION REQUIRED	NO

NOTES:

REV	MODIFICATION	BY	CH	DATE
A	Issued for Approval	SPD	DH	25.02.21

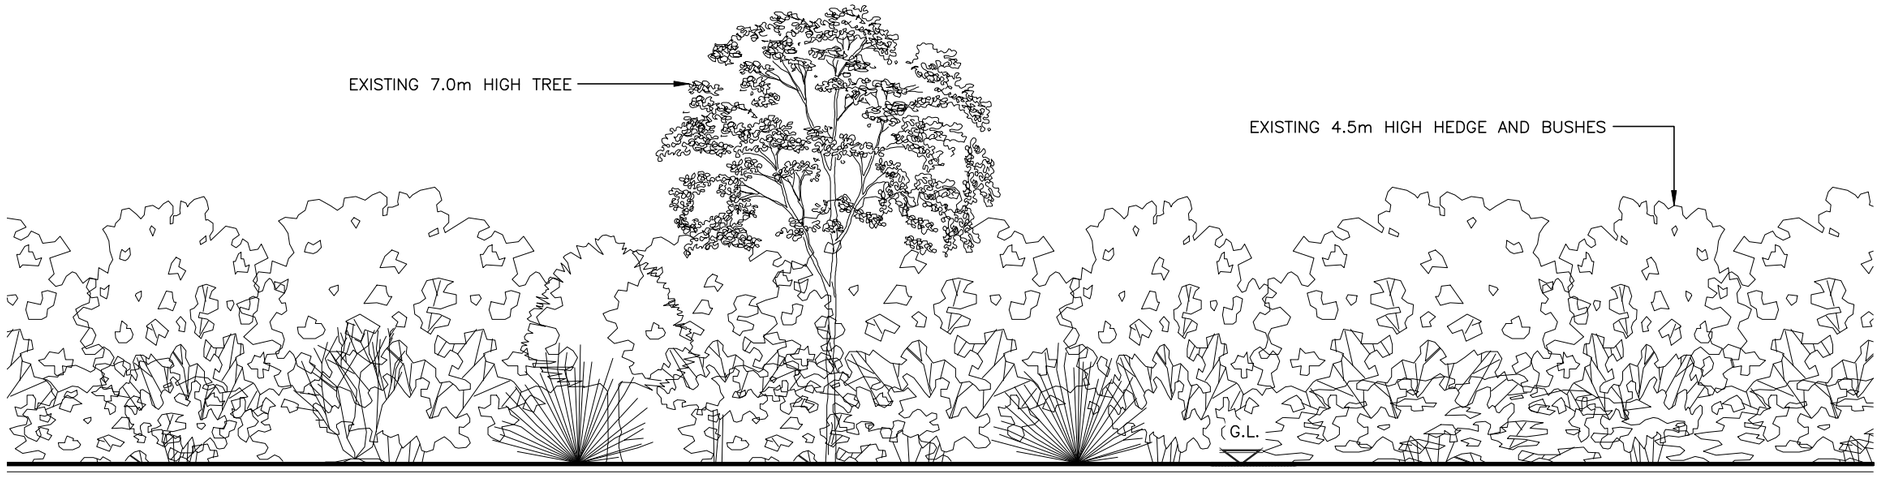

EXISTING SITE ELEVATION
(1:100)

0 1 2 3 4 5m
1:100

ERICSSON

KTL

O2

CTIL - MACRO UPGRADE

Cell Name	Opt.
SW BROWN HEATH	–

Cell ID No

CTIL	TEF	VF
30071800	088160	18370

Site Address / Contact Details

LOPPINGTON
SHREWSBURY
SY4 5SE

Drawing Title:
EXISTING SITE ELEVATION

Purpose of issue:
PLANNING

Dwg Rev:

Drawing Number:
300

A

Surveyed By:		Original Sheet Size:		Pack Issue:
SH		A3		
Drawn: SPD	Date: 25.02.21	Checked: DH	Date: 25.02.21	A

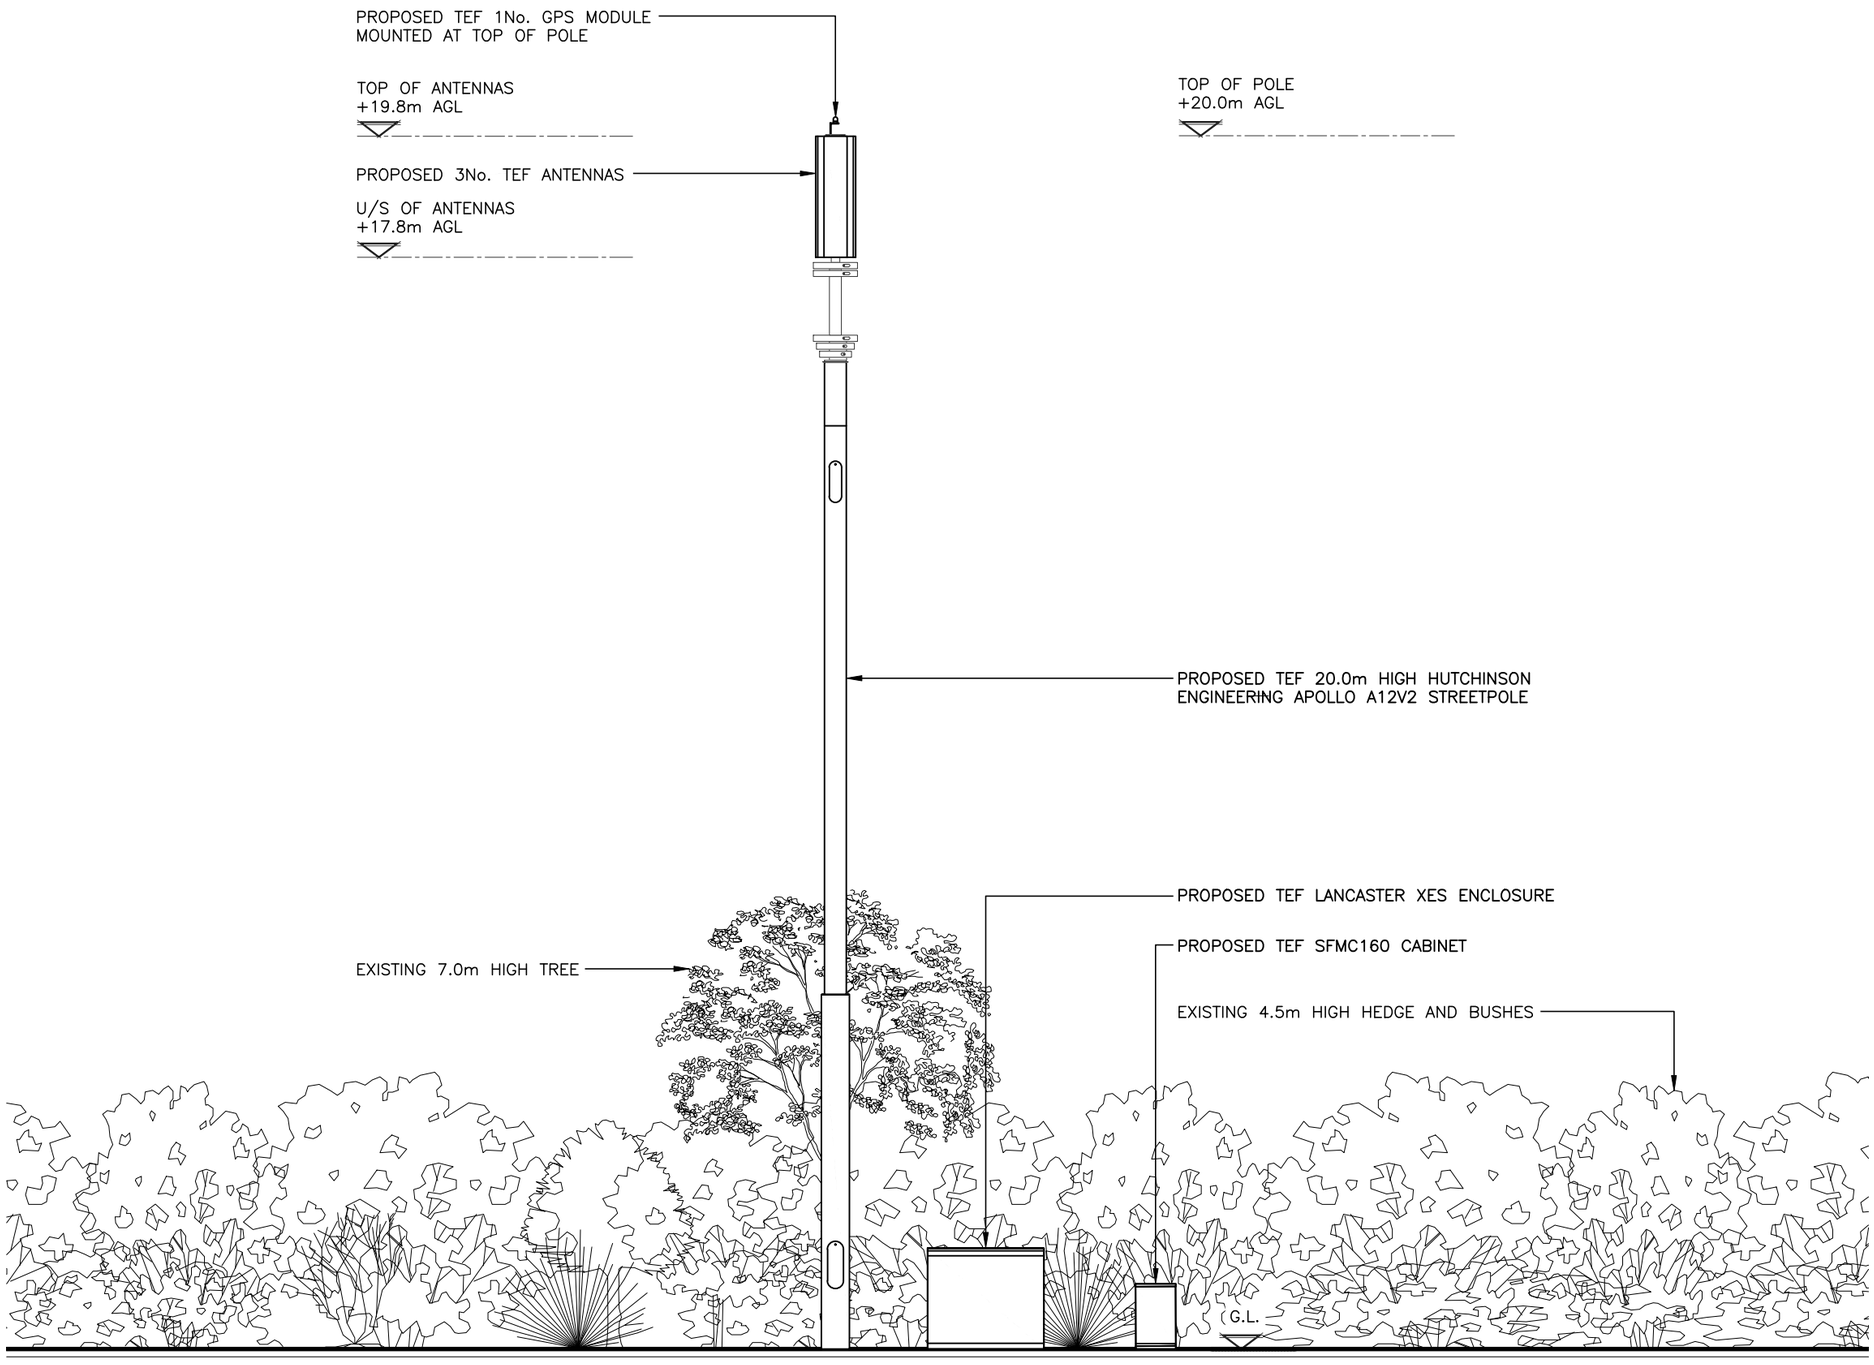

PROPOSED SITE ELEVATION

(1:100)

0 1 2 3 4 5m

1:100

The drawings comply with Standard Telefonica ICNIRP design guidelines.

Designed in accordance with CTIL Beacon documents: SDN0008 'ICNIRP Compliance Summary'

Notes:

1 ALL DIMENSIONS ARE IN MM UNLESS NOTED OTHERWISE
2 DRAWING TO SCALE WHEN PRINTED AT A3

N.G.R	E: 346690 N: 329355
CONCESSION REQUIRED	NO

REV	MODIFICATION	BY	CH	DATE
A	Issued for Approval	SPD	DH	25.02.21

ERICSSON KTL

O2

CTIL - MACRO UPGRADE

Cell Name	Opt.
SW BROWN HEATH	–

Cell ID No

CTIL	TEF	VF
30071800	088160	18370

Site Address / Contact Details

LOPPINGTON
SHREWSBURY
SY4 5SE

Drawing Title: PROPOSED SITE ELEVATION

Purpose of issue: PLANNING — Dwg Rev: —

Drawing Number: 301 — A

Surveyed By:		Original Sheet Size:		Pack Issue:
SH		A3		
Drawn: SPD	Date: 25.02.21	Checked: DH	Date: 25.02.21	A